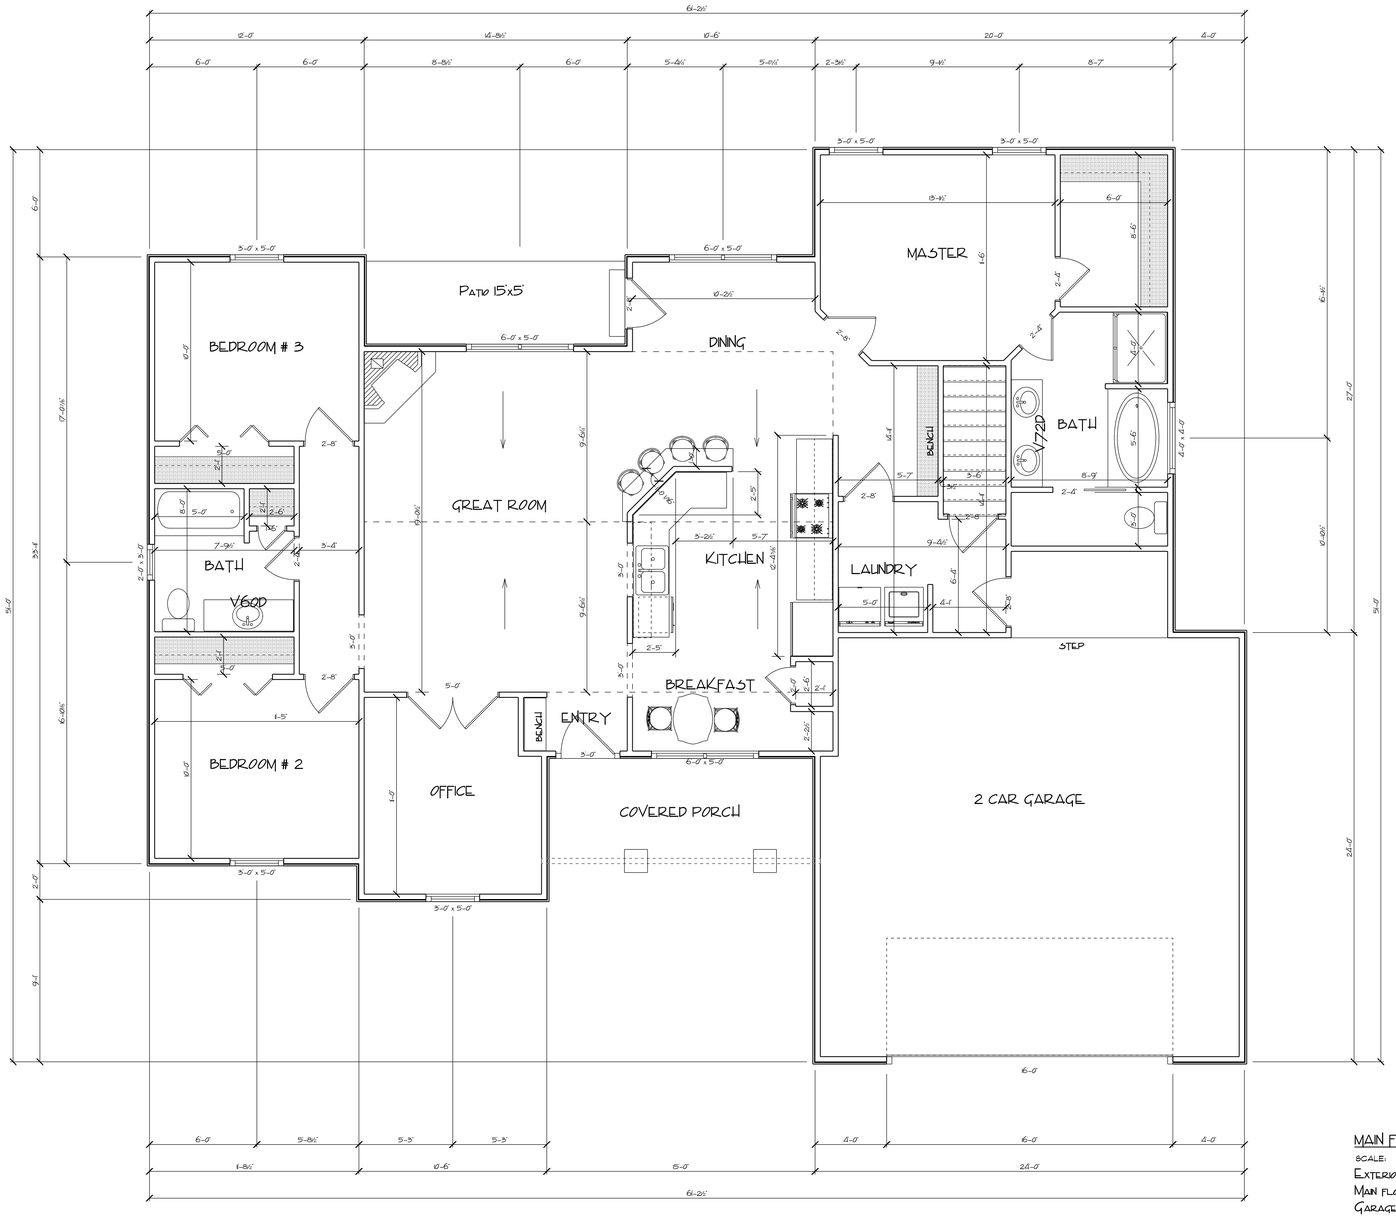

MAIN FLOOR PLAN

SCALE: 1/4" = 1'-0"

EXTERIOR WALLS TO BE 2x4 x 8'-1 1/8"

MAIN FLOOR LIVING AREA = 1630SF

GARAGE AREA = 619SF

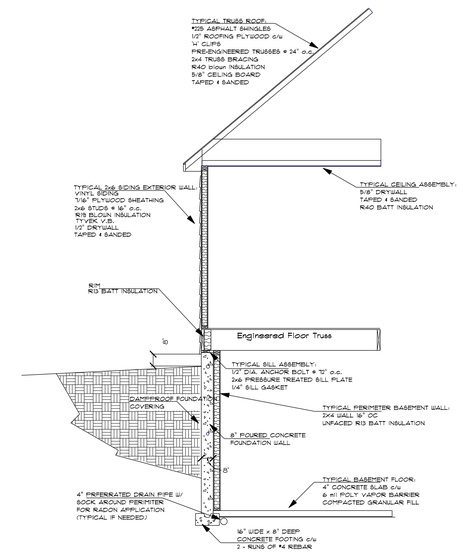

TYPICAL SECTION

Berchiatti Homes

SCALE: 1/4" = 1'-0"

DATE: THURSDAY, SEPTEMBER 3, 2015

BERCHIATTI HOMES

PHONE: 269-207-2325

DRAWN BY: BRAD BERCHIATTI

KOPEC RESIDENCE